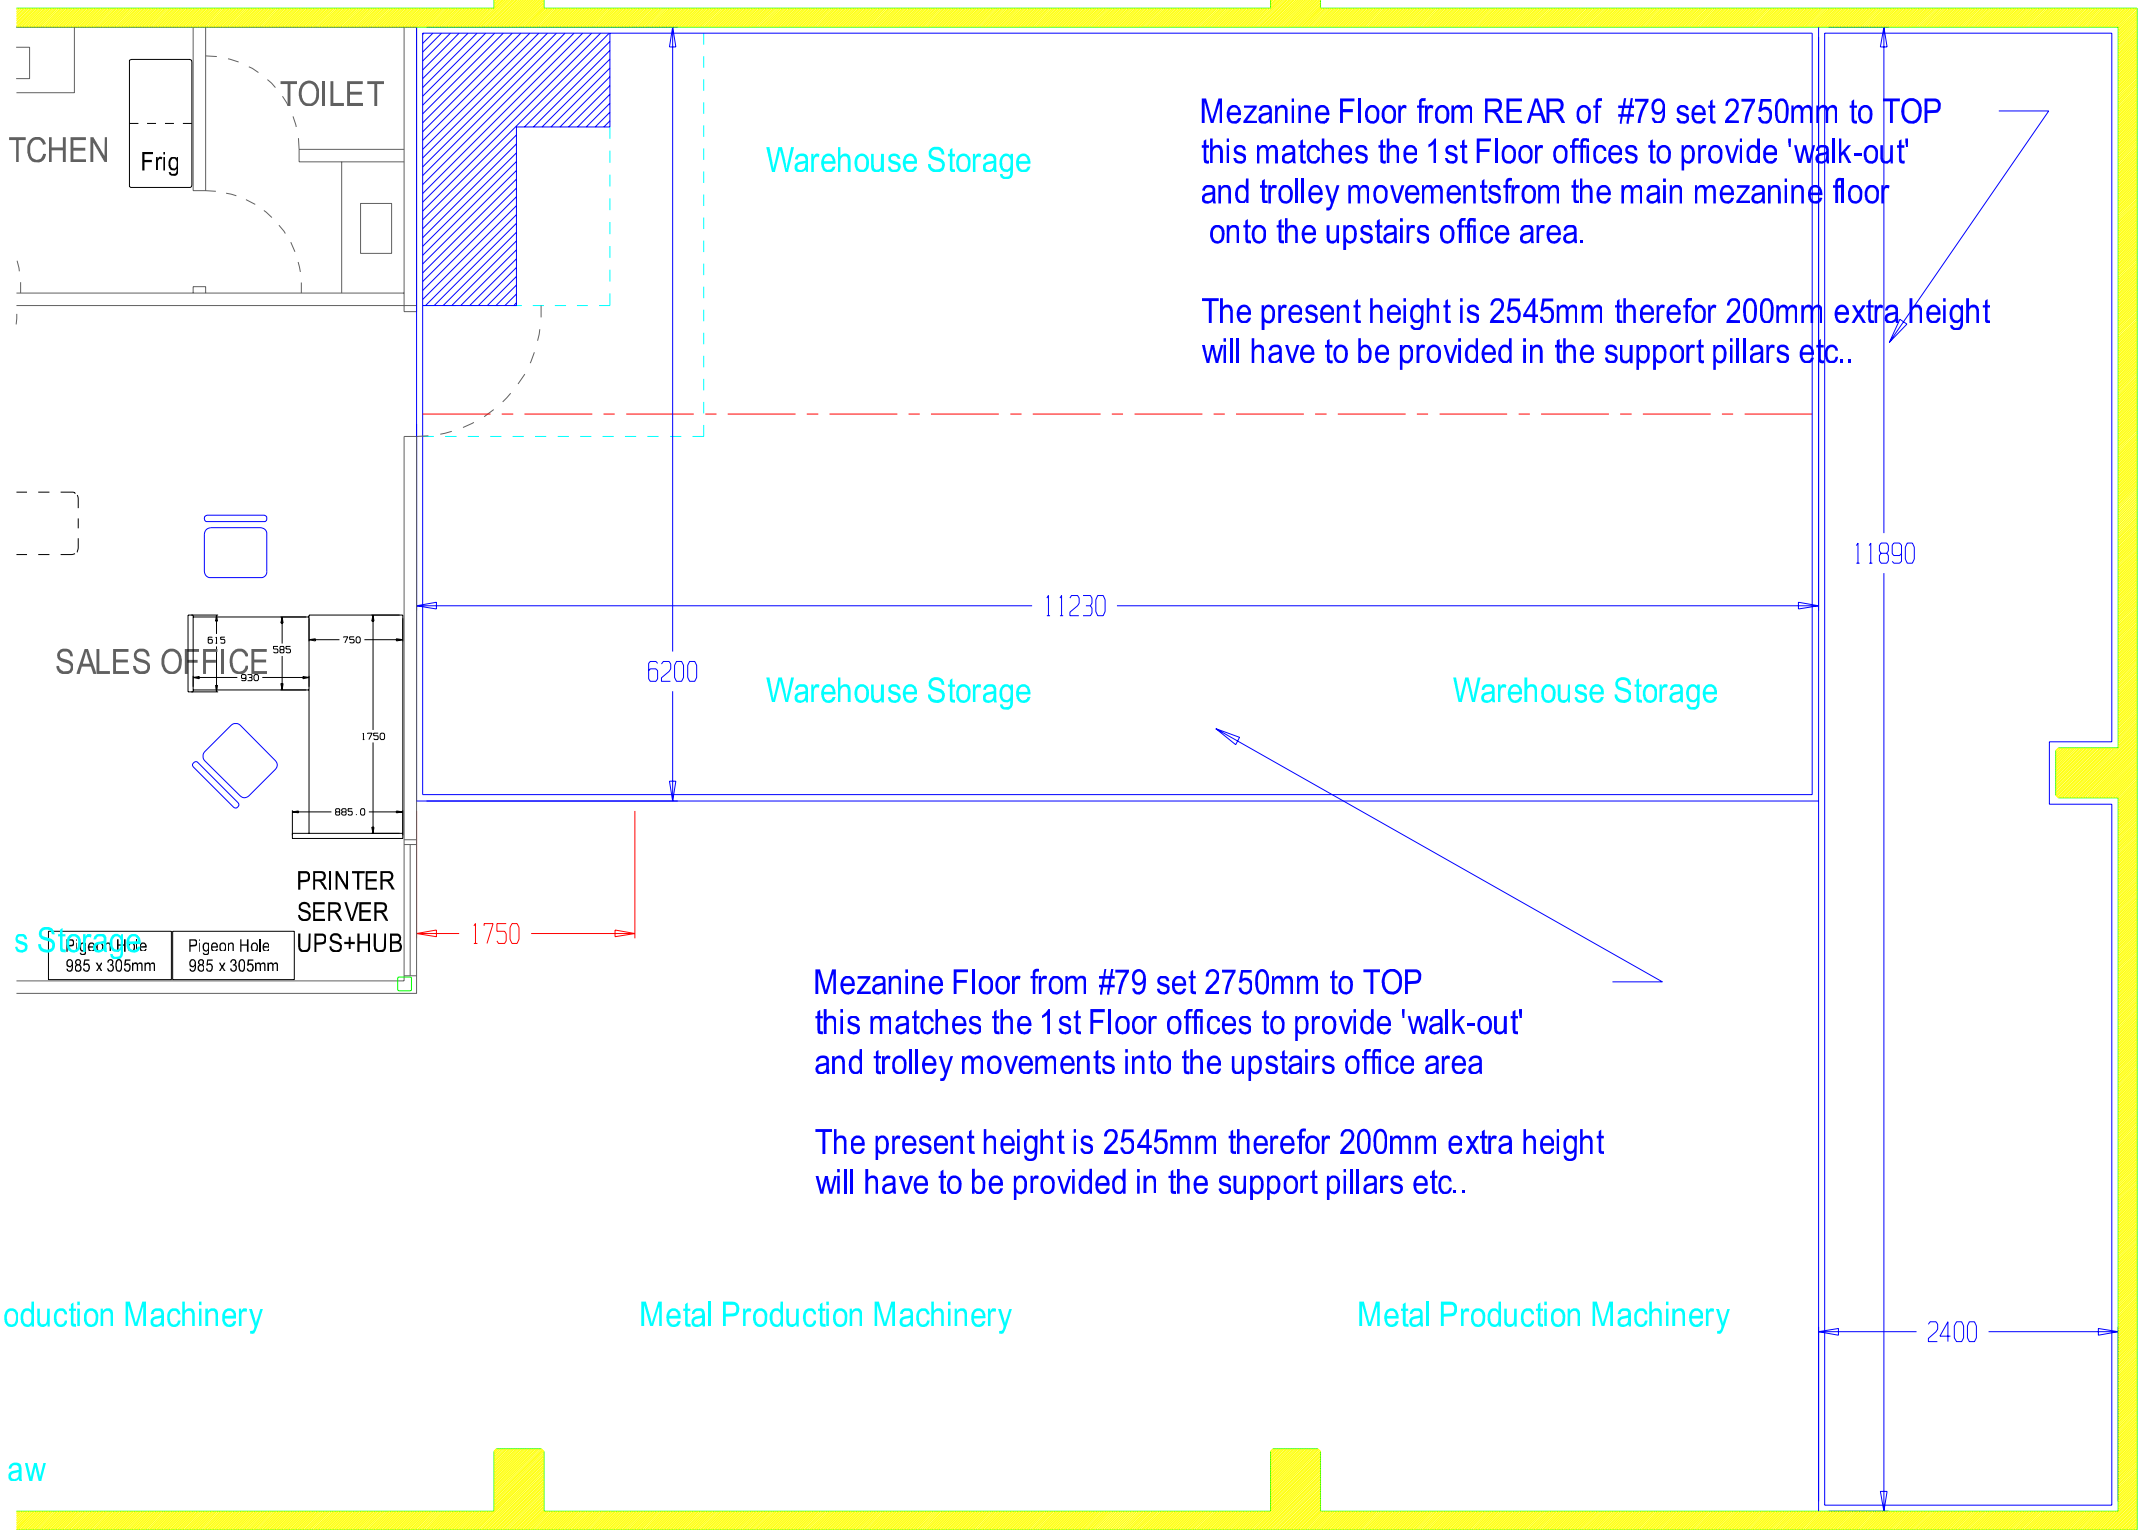
TOILET
TCHEN
Frig
Warehouse Storage
Mezanine Floor from REAR of #79 set 2750mm to TOP
this matches the 1st Floor offices to provide 'walk-out'
and trolley movementsfrom the main mezanine floor
onto the upstairs office area.
The present height is 2545mm therefor 200mm extra height
will have to be provided in the support pillars etc..
11890
11230
SALES OFFICE
615
585
930
750
1750
885.0
6200
Warehouse Storage
Warehouse Storage
PRINTER
SERVER
UPS+HUB
1750
s Storage
Pigeon Hole
985 x 305mm
Pigeon Hole
985 x 305mm
Mezanine Floor from #79 set 2750mm to TOP
this matches the 1st Floor offices to provide 'walk-out'
and trolley movements into the upstairs office area
The present height is 2545mm therefor 200mm extra height
will have to be provided in the support pillars etc..
oduction Machinery
Metal Production Machinery
Metal Production Machinery
2400
aw